


DRAFT TOWN PLANNING SCHEME NO. 57 (KHOKHADADAD) RUDA

PLAN NO.03 :- ORIGINAL PLOT-FINAL PLOT PLAN (OP-FP PLAN)

SCHEME AREA : 1429051.00 SQ.MT. (142.90 HAC.)

Under Section 48(1) Submit

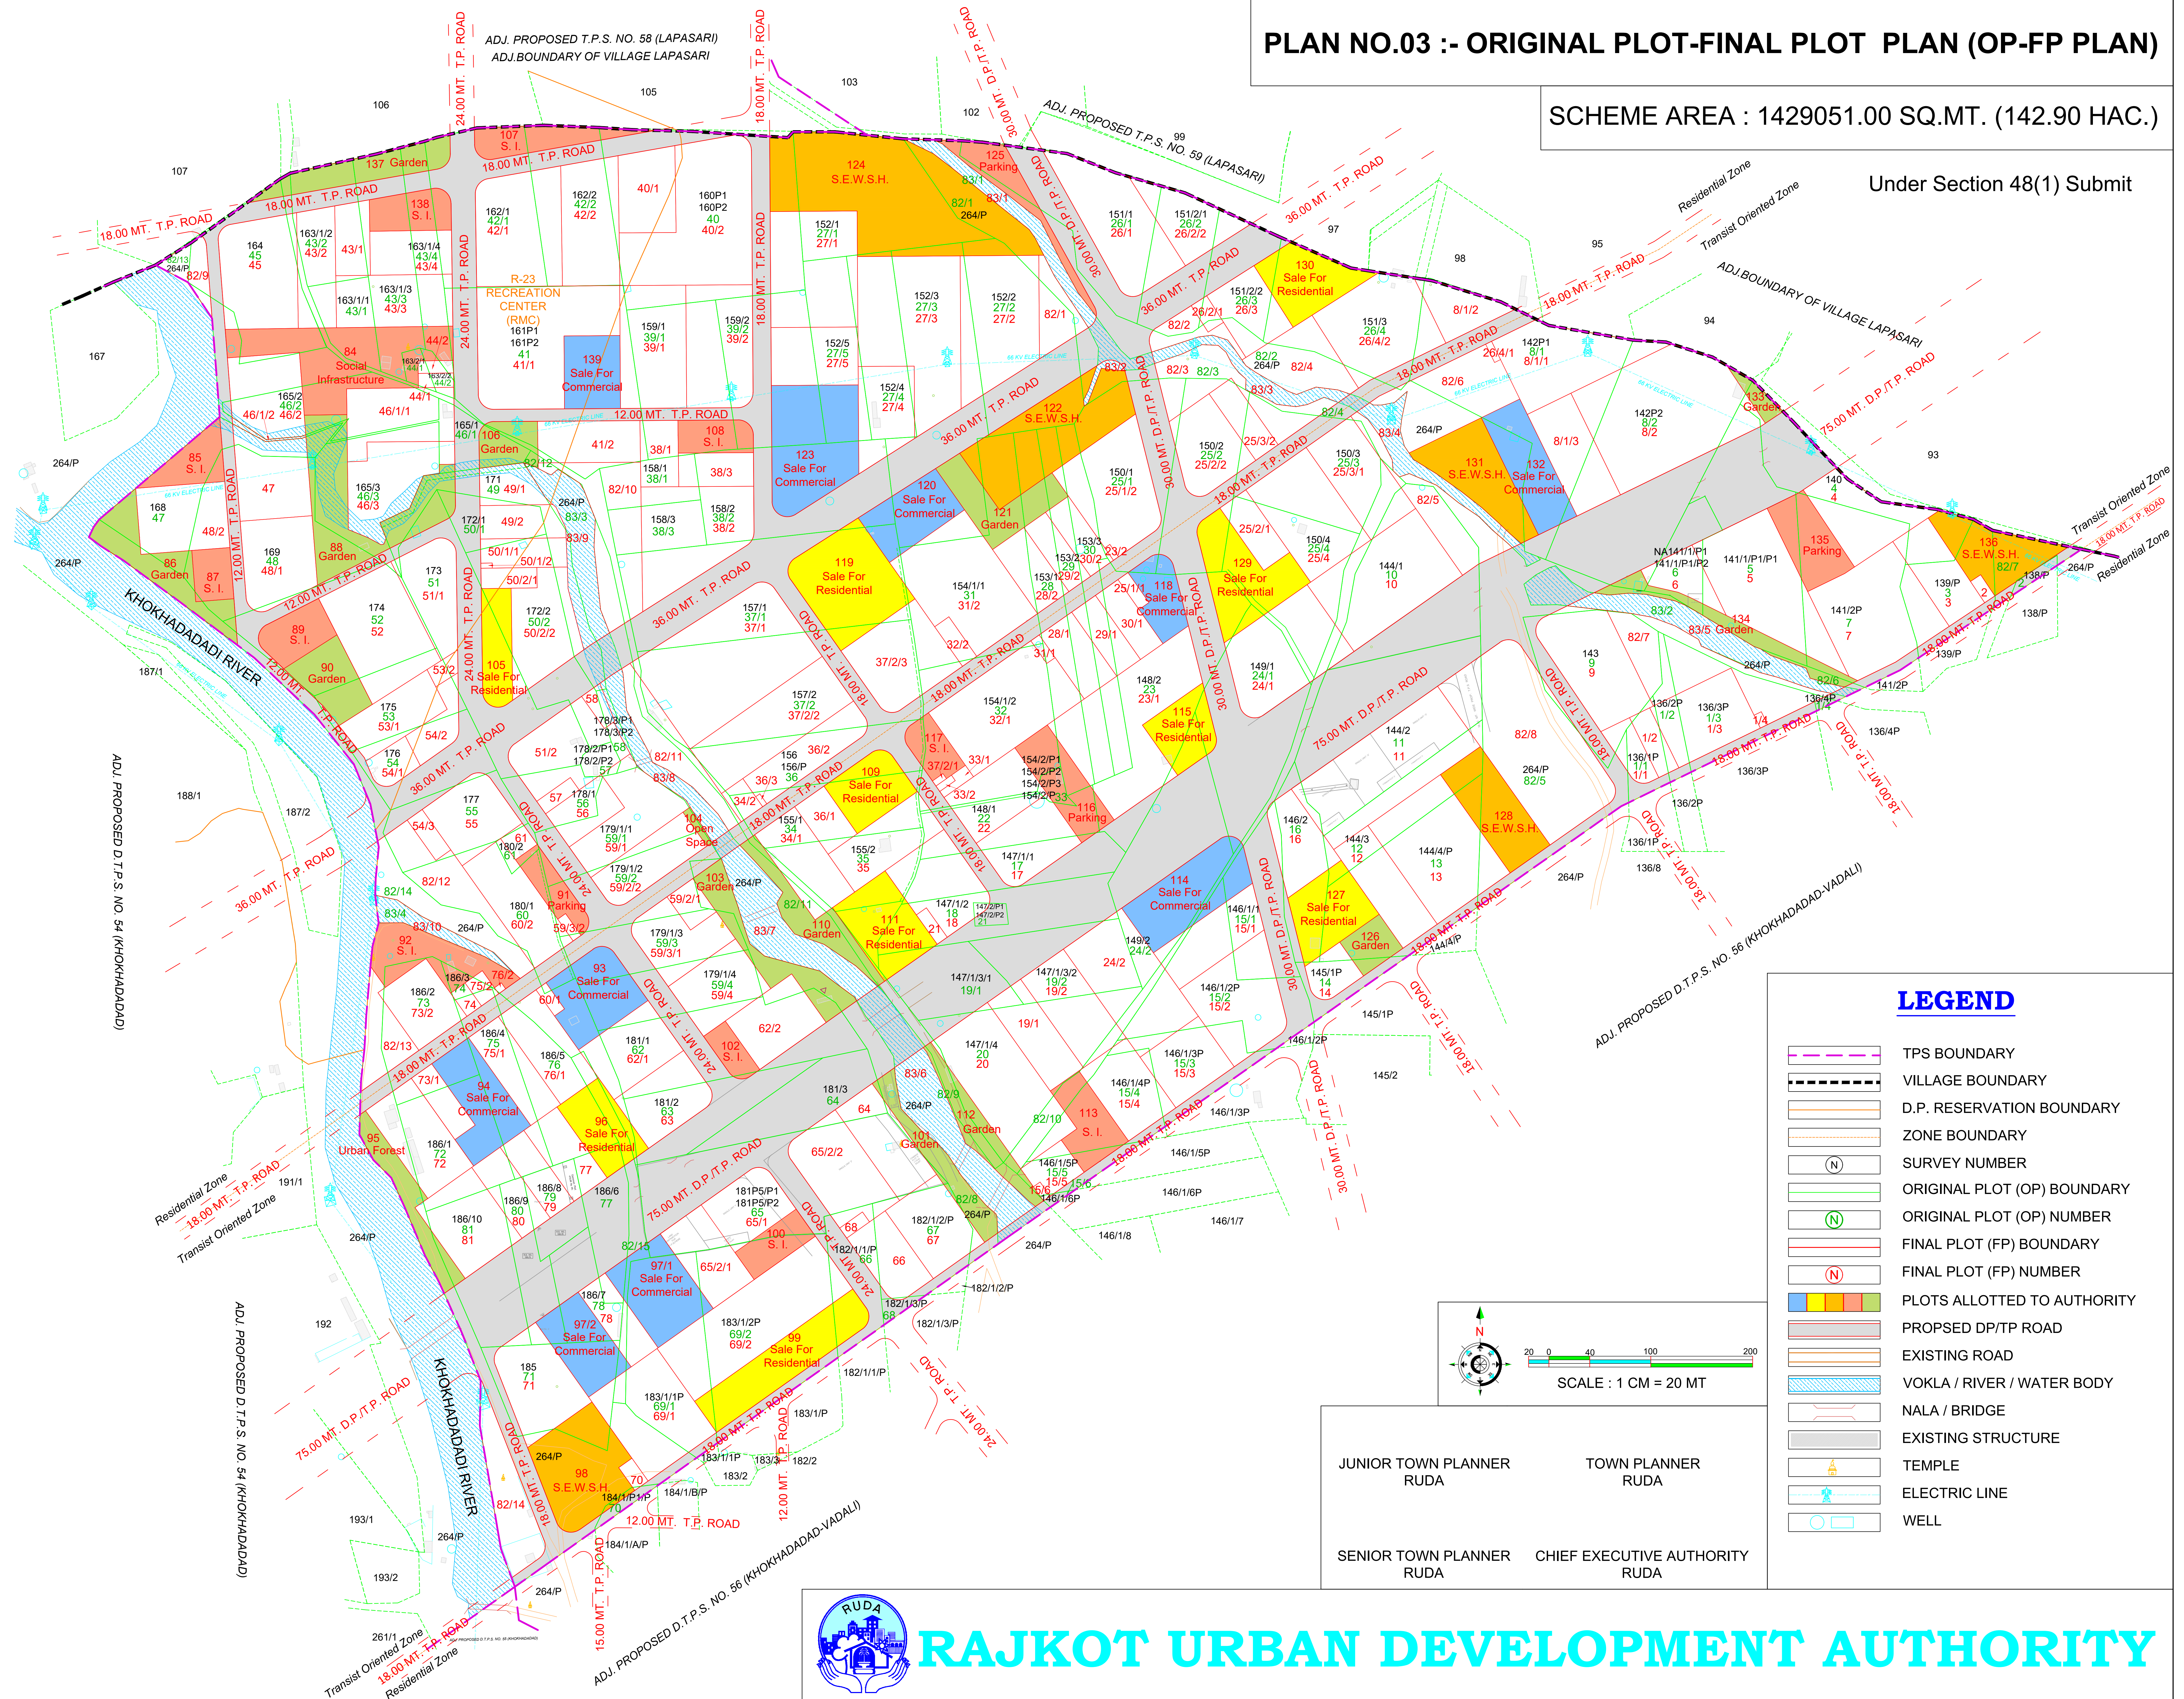

LEGEND

- | | |
|--|-----------------------------|
| | TPS BOUNDARY |
| | VILLAGE BOUNDARY |
| | D.P. RESERVATION BOUNDARY |
| | ZONE BOUNDARY |
| | SURVEY NUMBER |
| | ORIGINAL PLOT (OP) BOUNDARY |
| | ORIGINAL PLOT (OP) NUMBER |
| | FINAL PLOT (FP) BOUNDARY |
| | FINAL PLOT (FP) NUMBER |
| | PLOTS ALLOTTED TO AUTHORITY |
| | PROPOSED DP/TP ROAD |
| | EXISTING ROAD |
| | VOKLA / RIVER / WATER BODY |
| | NALA / BRIDGE |
| | EXISTING STRUCTURE |
| | TEMPLE |
| | ELECTRIC LINE |
| | WELL |

SCALE · 1 CM = 20 MT

JUNIOR TOWN PLANNE
RUDA

TOWN PLANNING
RUIDA

SENIOR TOWN I
BLIDA

CHIEF EXECUTIVE AUTHORITY
BLIDA



RAJKOT URBAN DEVELOPMENT AUTHORITY